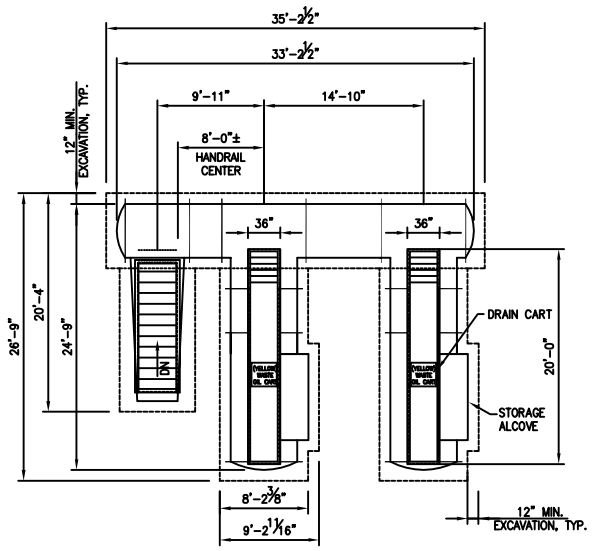

2X20 STAIR SET LEFT (FLAT OR TANK)

1/8"=1'-0"

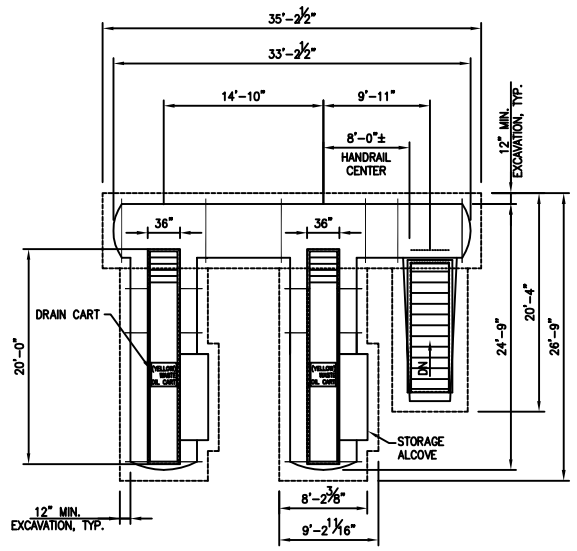

2X20 STAIR SET RIGHT (FLAT OR TANK)

1/8"=1'-0"

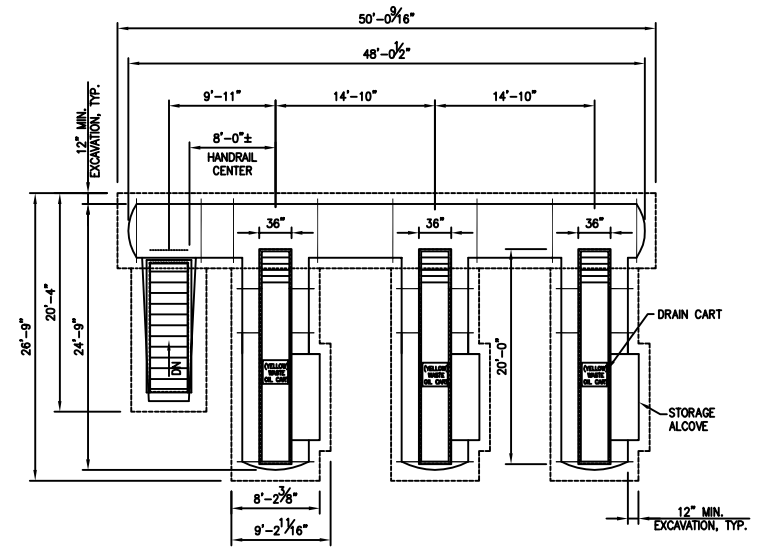

3X20 STAIR SET LEFT (FLAT OR TANK)

1/8"=1'-0"

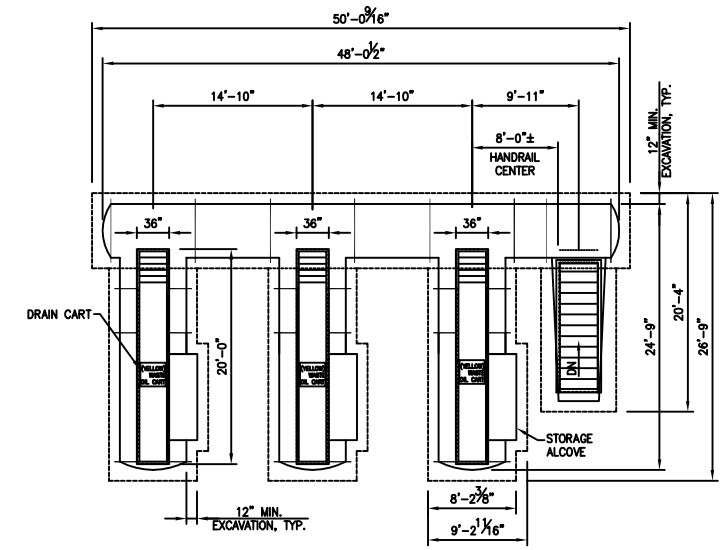

3X20 STAIR SET RIGHT (FLAT OR TANK)

1/8"=1'-0"

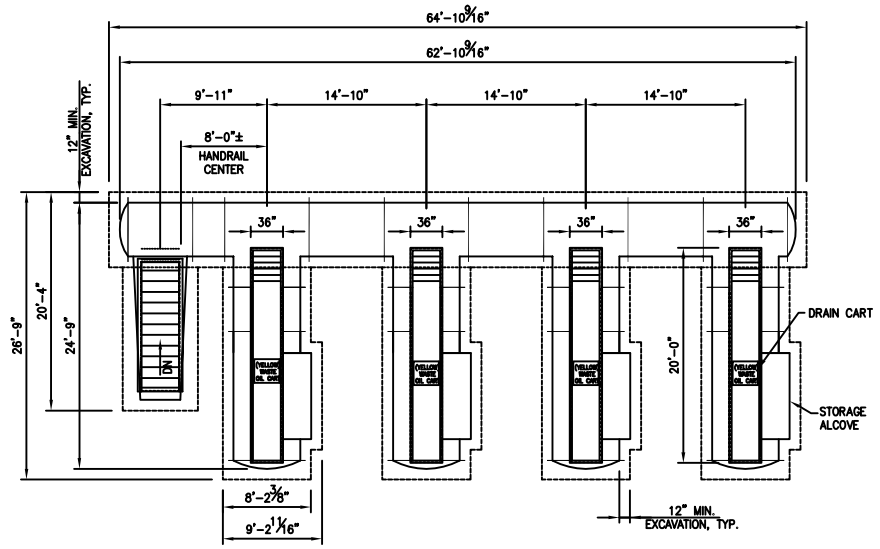

4X20 STAIR SET LEFT (FLAT OR TANK)

1/8"=1'-0"

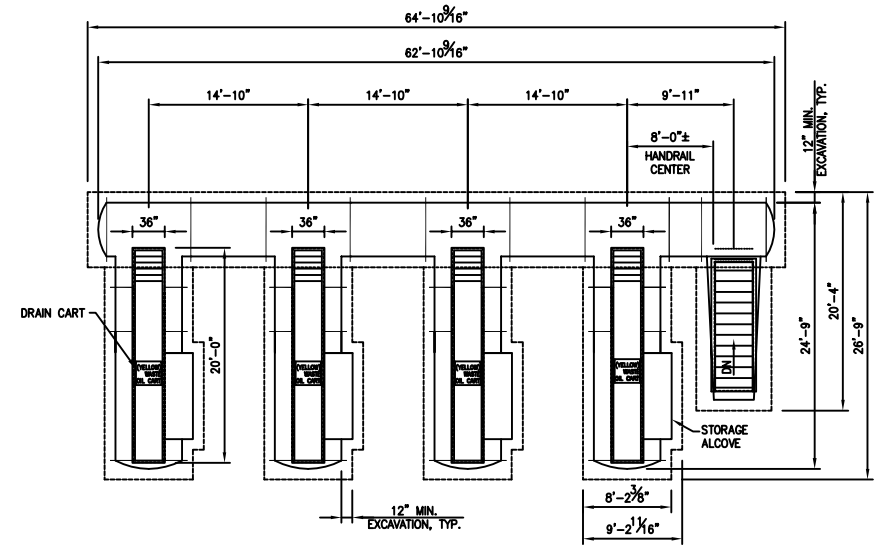

4X20 STAIR SET RIGHT (FLAT OR TANK)

1/8"=1'-0"

REVISIONS			
NO.	DATE	REMARKS	

DESIGNED Jerry Steele

DRAFTED Rob Russell

CHECKED Jerry Steele

2, 3 & 4 BAY AUTO OPTIONS

ILS

Integrated Lube Services, Inc.

PO BOX 3227 · Grass Valley · CA · 95945

20'-0" BAYS @ 13'-10" CENTERS

ENVIR-Lube ENVIRONMENTAL LUBRICATION SYSTEMS

DATE 1/7/08

SHEET NO. EL1

OF SHEETS